COPY OF

PLAN SHEWING PROPOSED SYSTEM OF SEWERAGE

FOR

ST. GABRIEL VILLAGE.

PREPARED BY W. McLEA WALBANK B.A.S. C.E.

AS PER RESOLUTION OF COUNCIL

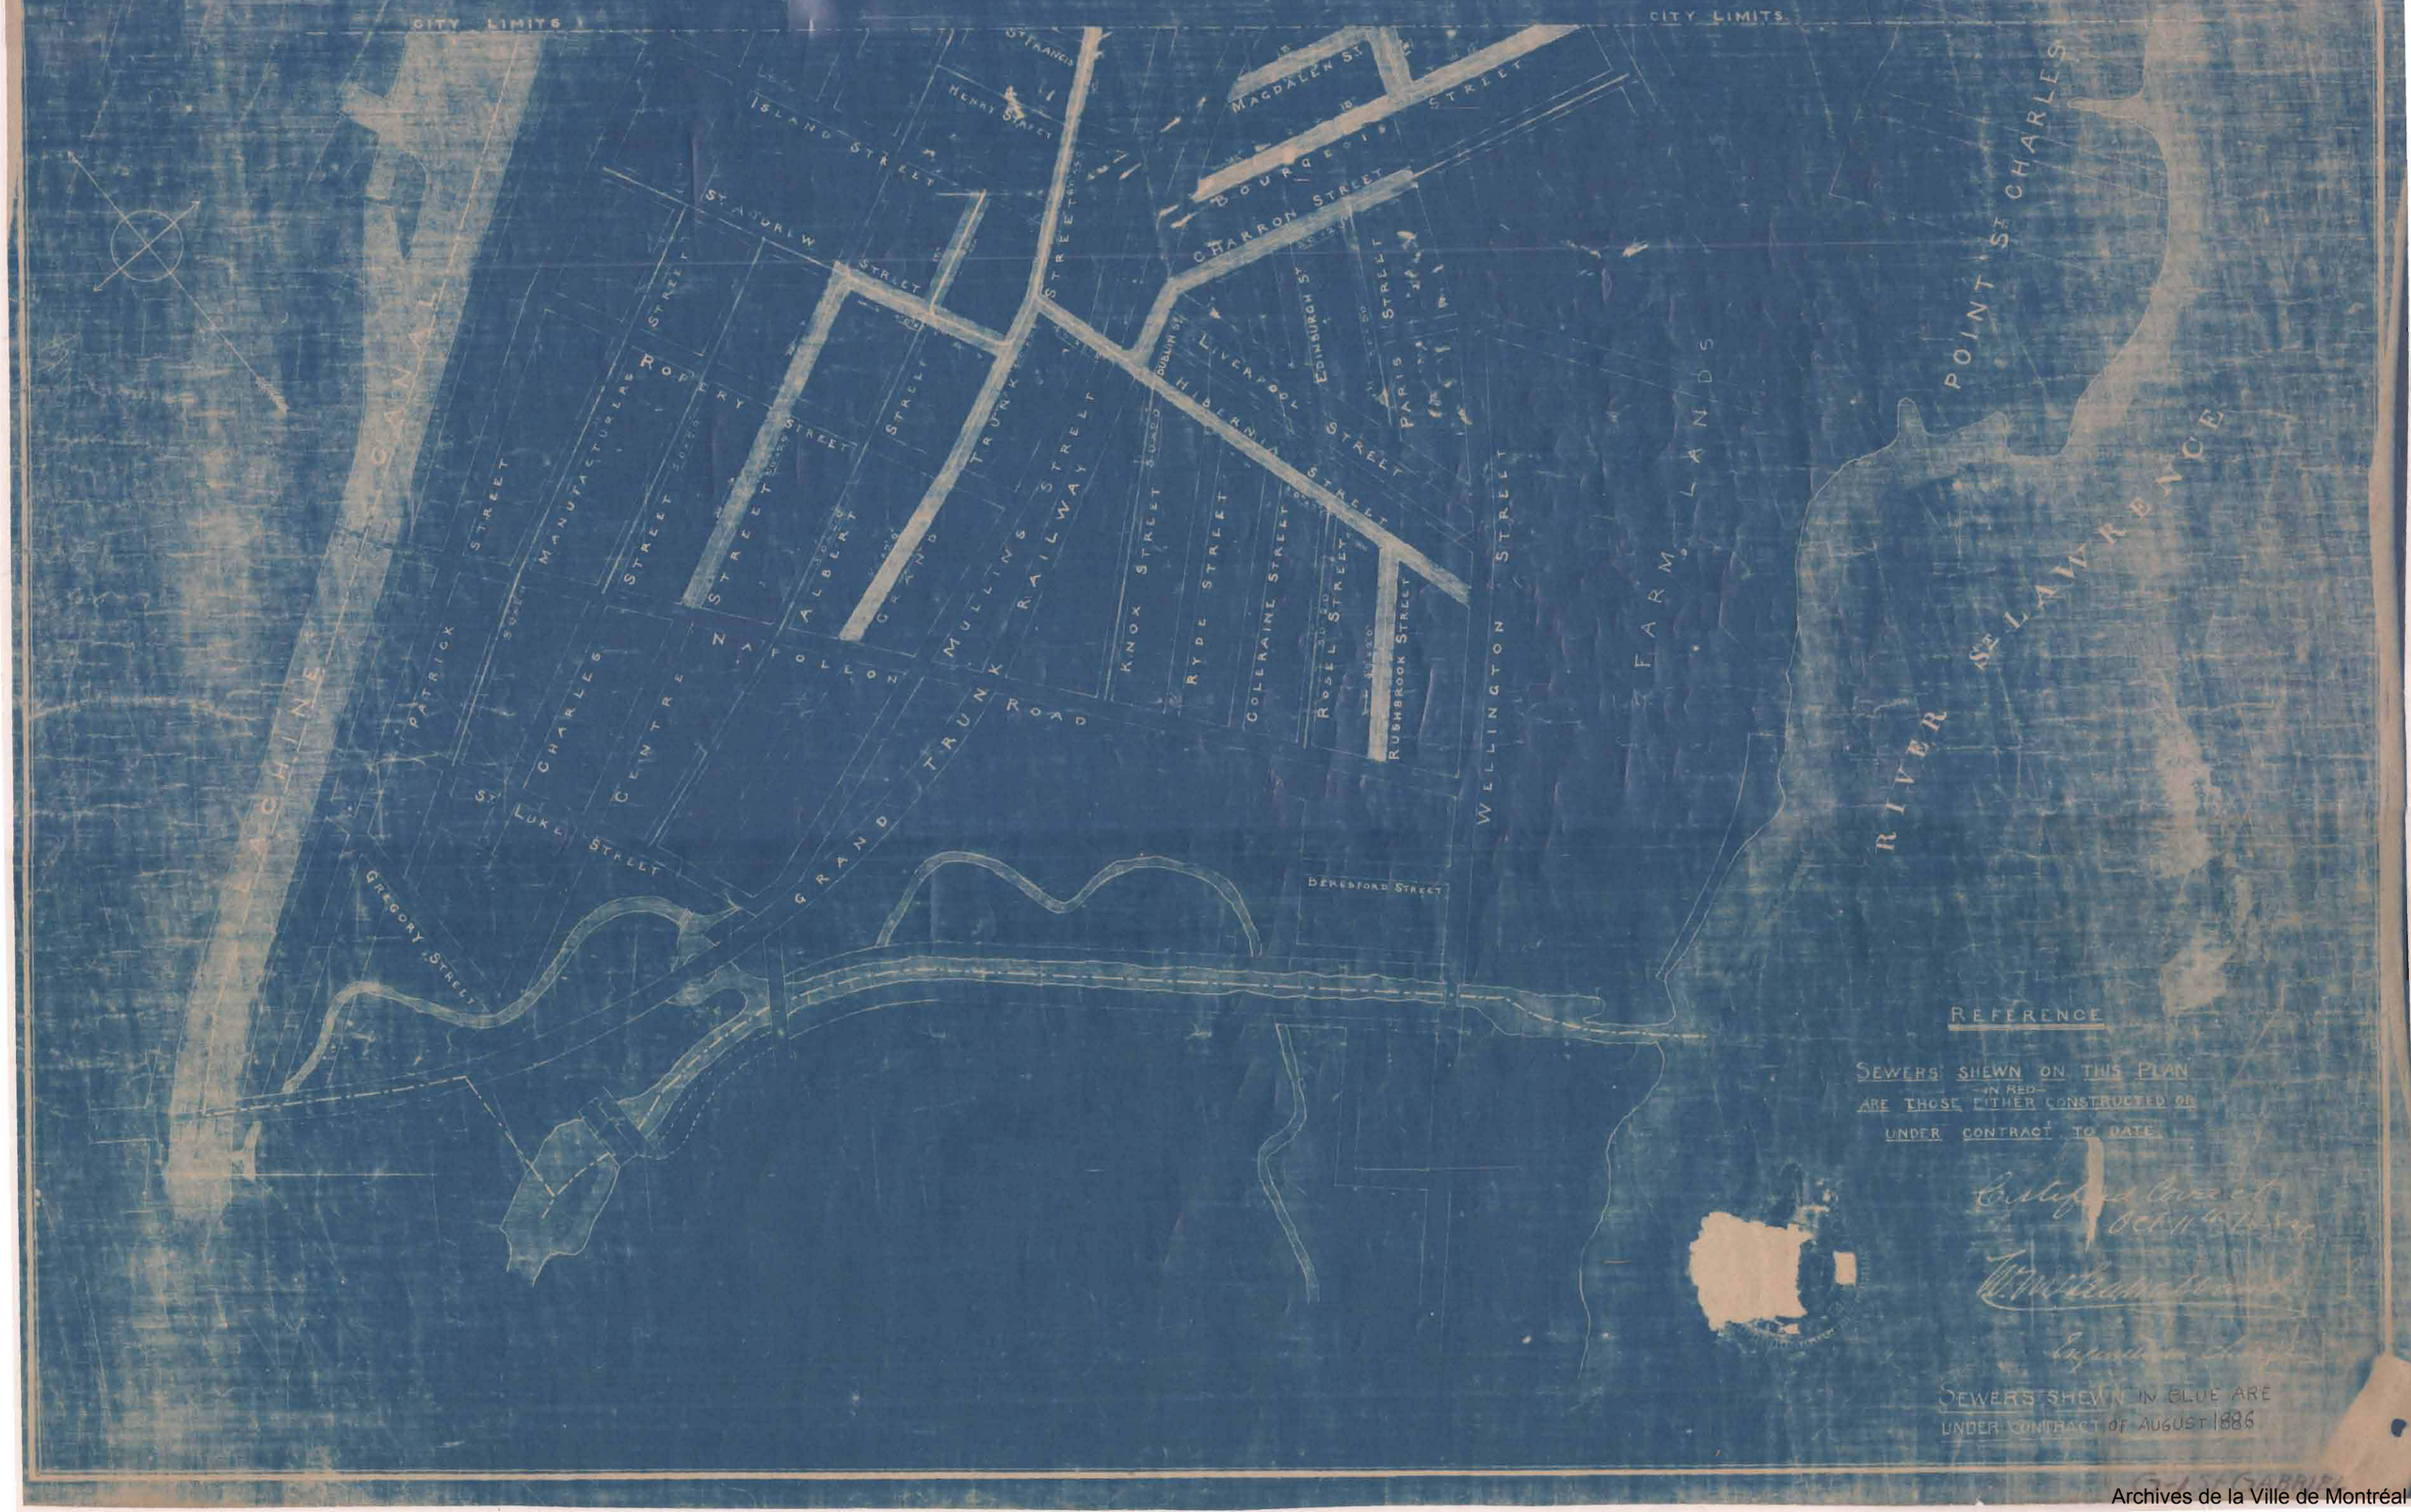

Archives de la Ville de Montréal